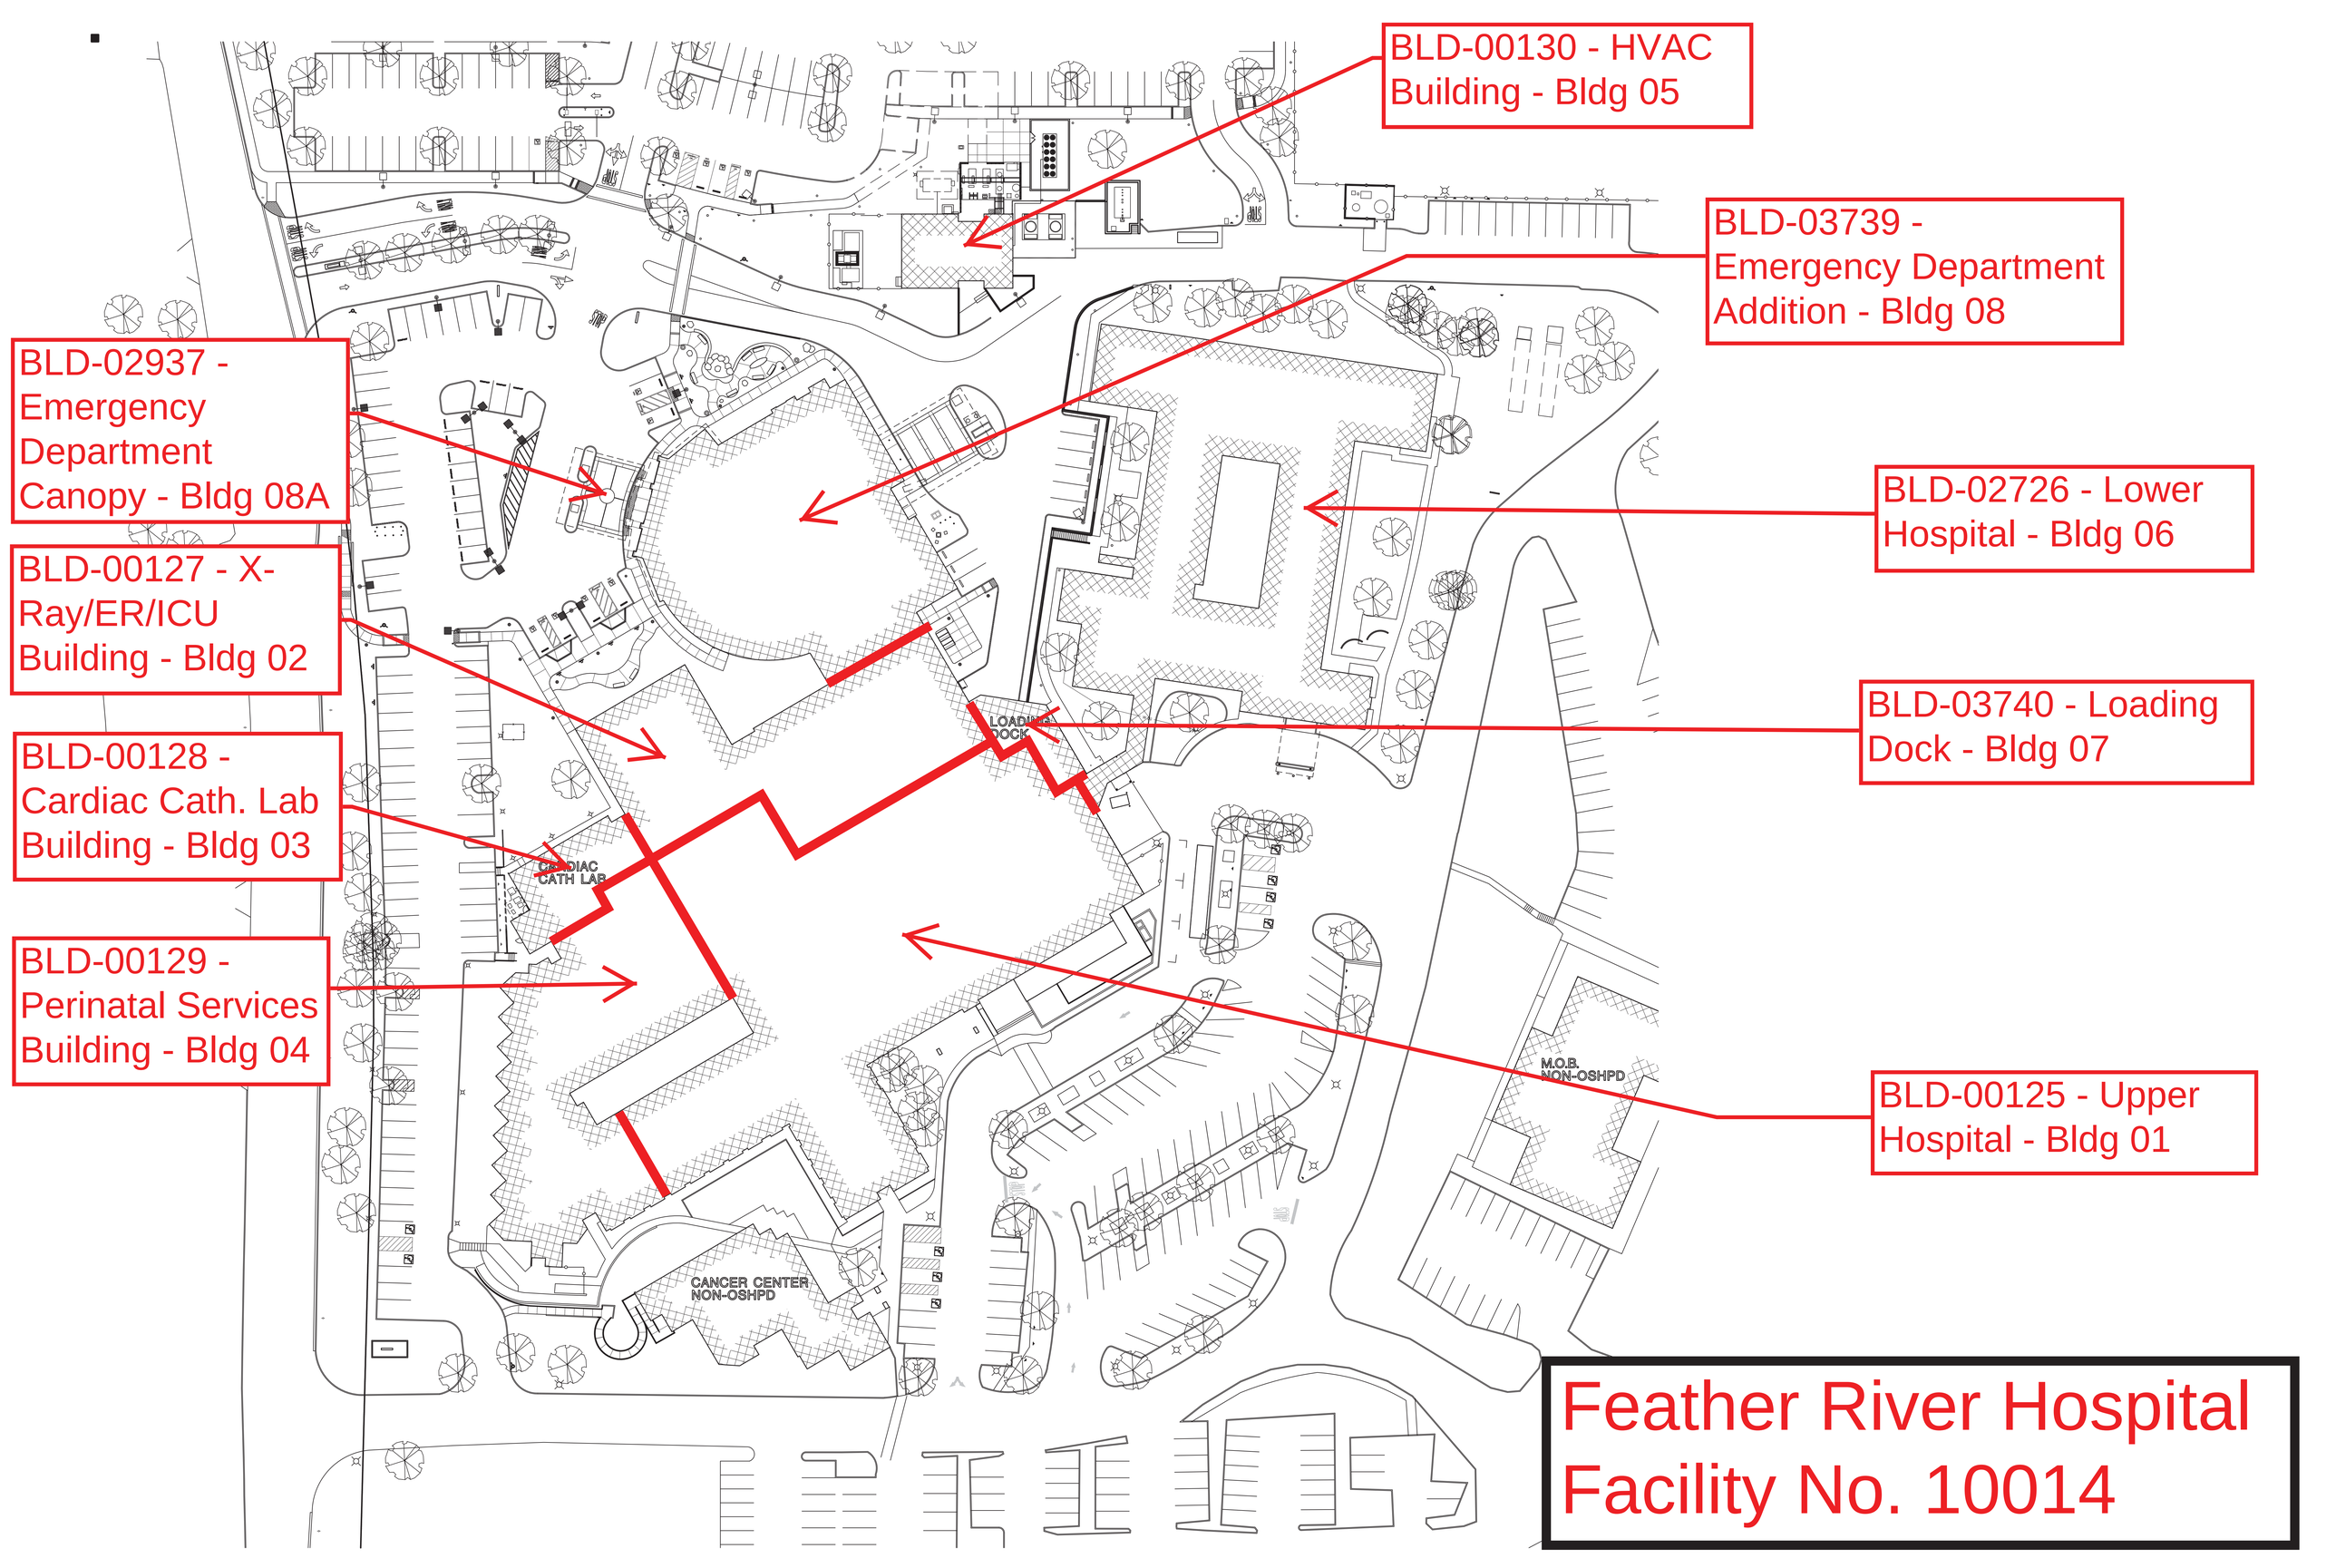
BLD-00130 - HVAC Building - Bldg 05
BLD-03739 - Emergency Department Addition - Bldg 08
BLD-02937 - Emergency Department Canopy - Bldg 08A
BLD-02726 - Lower Hospital - Bldg 06
BLD-00127 - X-Ray/ER/ICU Building - Bldg 02
BLD-03740 - Loading Dock - Bldg 07
BLD-00128 - Cardiac Cath. Lab Building - Bldg 03
BLD-00129 - Perinatal Services Building - Bldg 04
BLD-00125 - Upper Hospital - Bldg 01
LOADING DOCK
CARDIAC CATH LAB
M.O.B. NON-OSHPD
CANCER CENTER NON-OSHPD
Feather River Hospital
Facility No. 10014
NORTH
FEATHER RIVER HOSPITAL SITE PLAN
SCALE: 1" = 30'