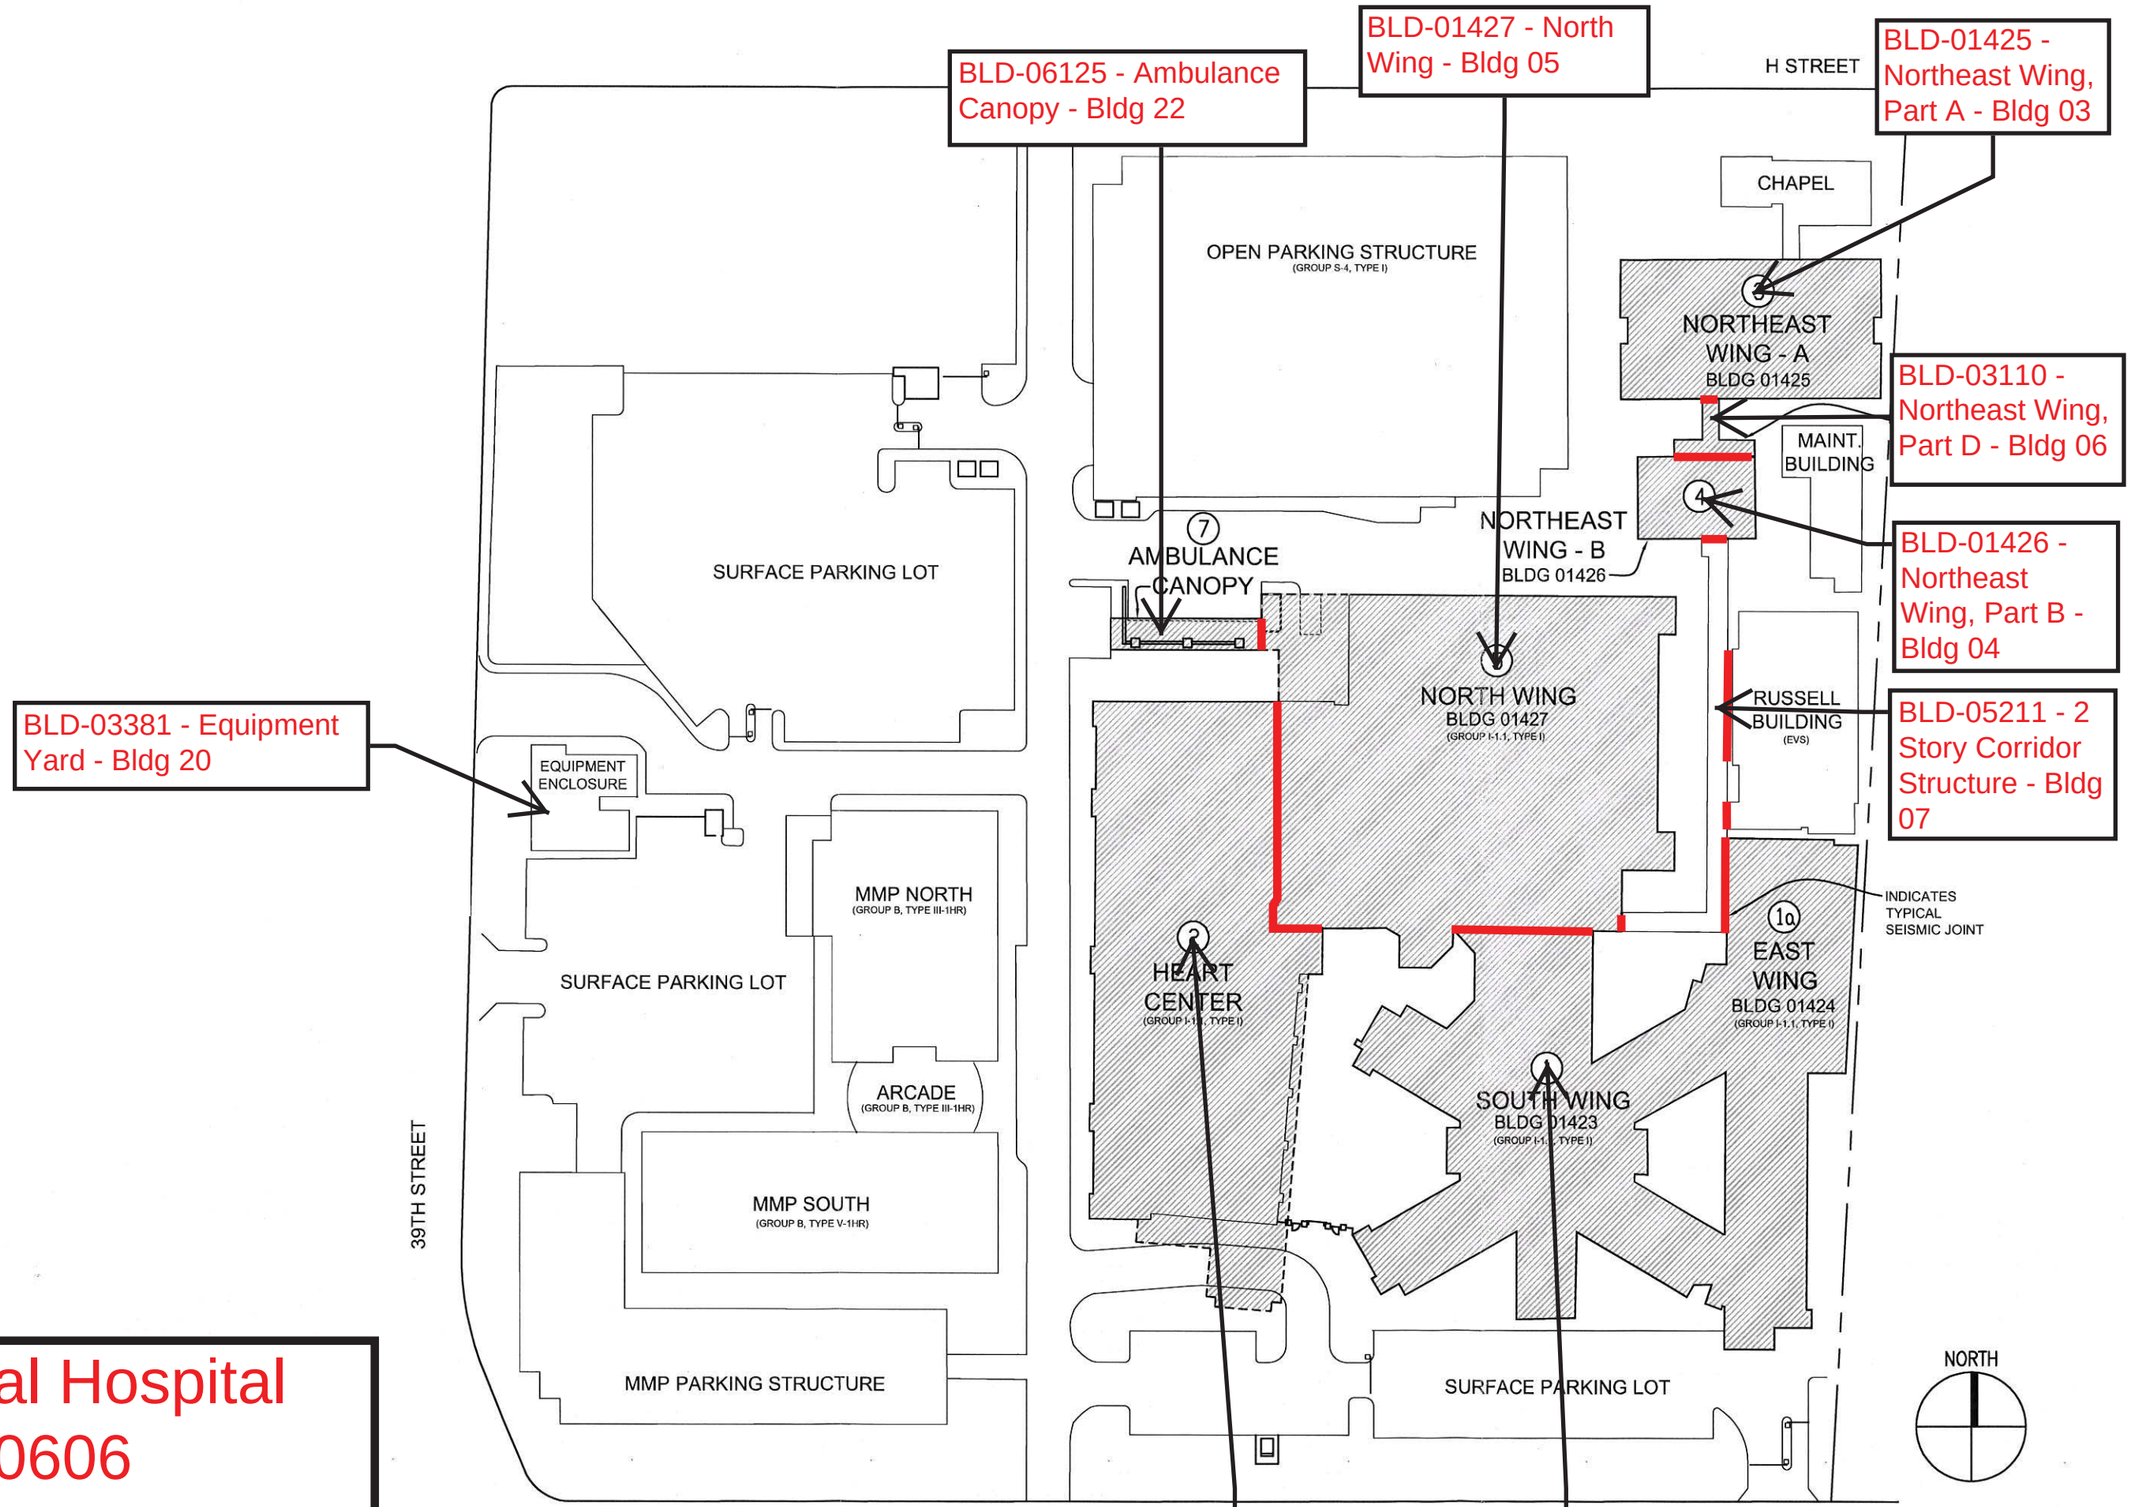

Mercy General Hospital
Facility No. 10606

ARCHITECTURAL SITE PLAN

SCALE: 1" = 1000'