Henry Mayo Newhall Hospital
Facility No. 13333

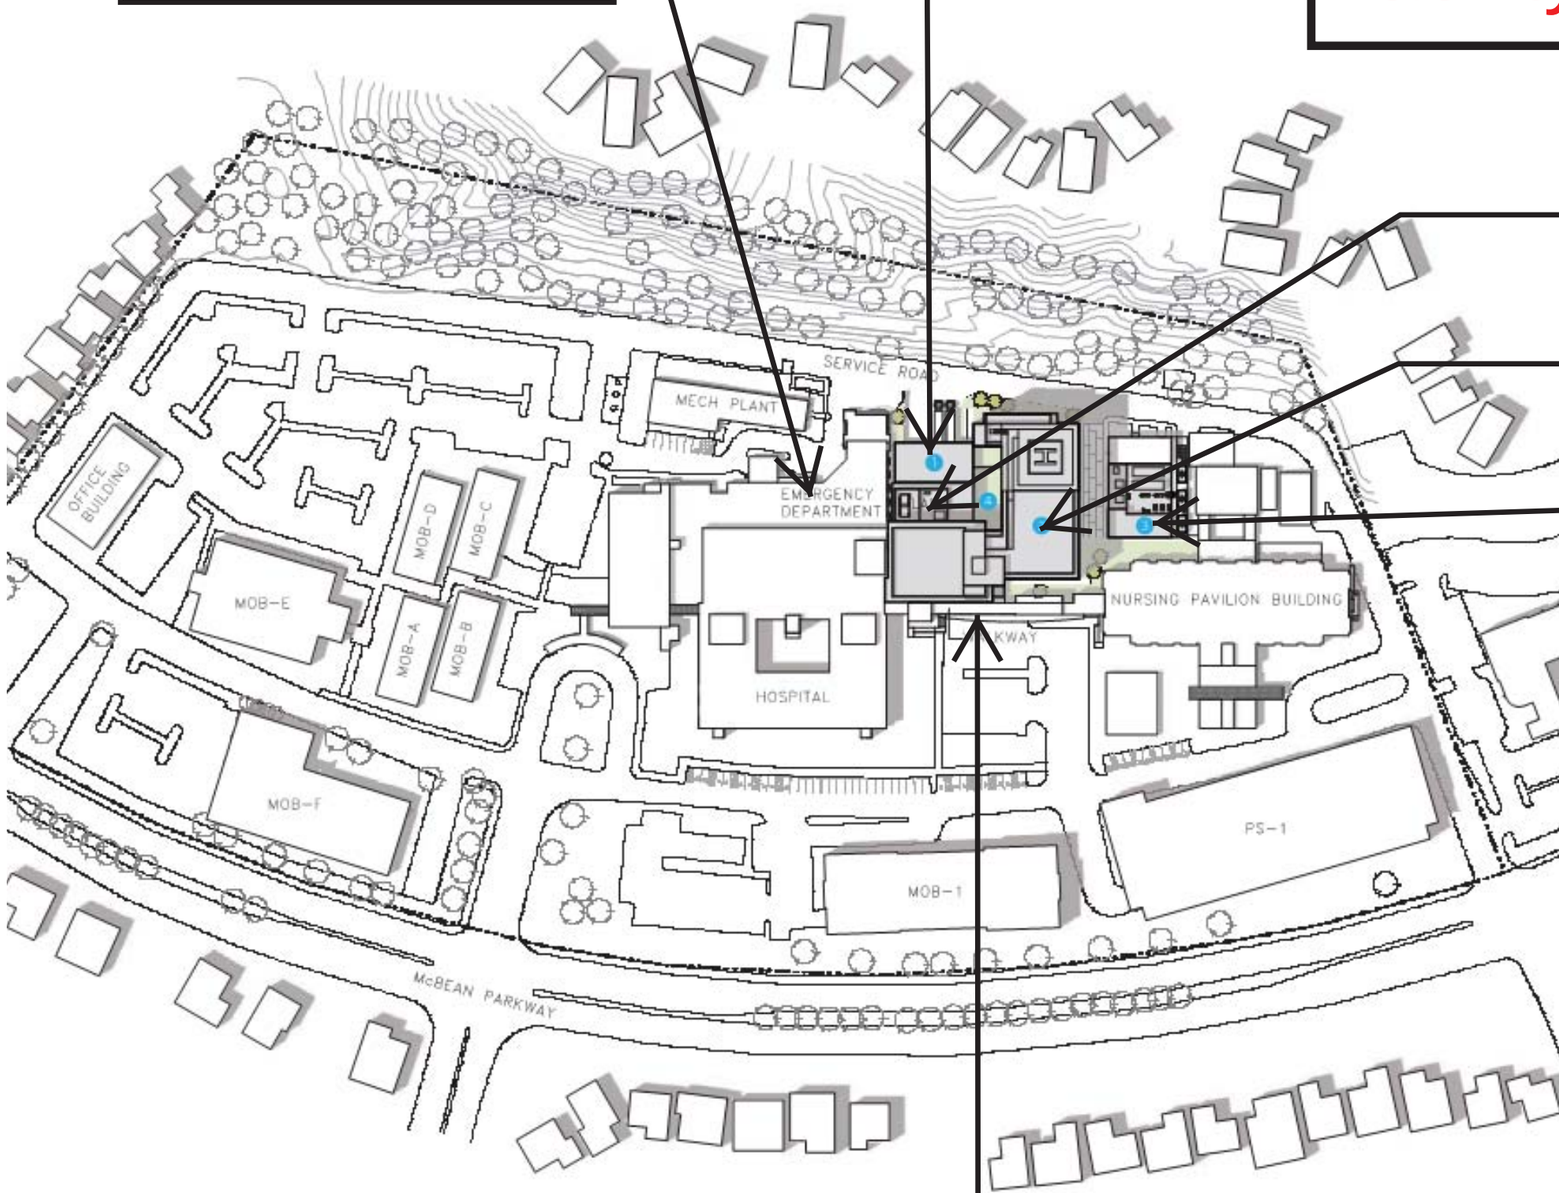

BLD-03414 - Emergency Department Expansion - Bldg 17

BLD-03413 - Oxygen Tank Yard - Bldg 11

BLD-05854 - Basement Lab Expansion - Bldg 20

BLD-03259 - Patient Tower - Bldg 19

BLD-03309 - Central Utility Plant - Bldg 18

BLD-05855 - Connecting Covered Walkway - Bldg 21

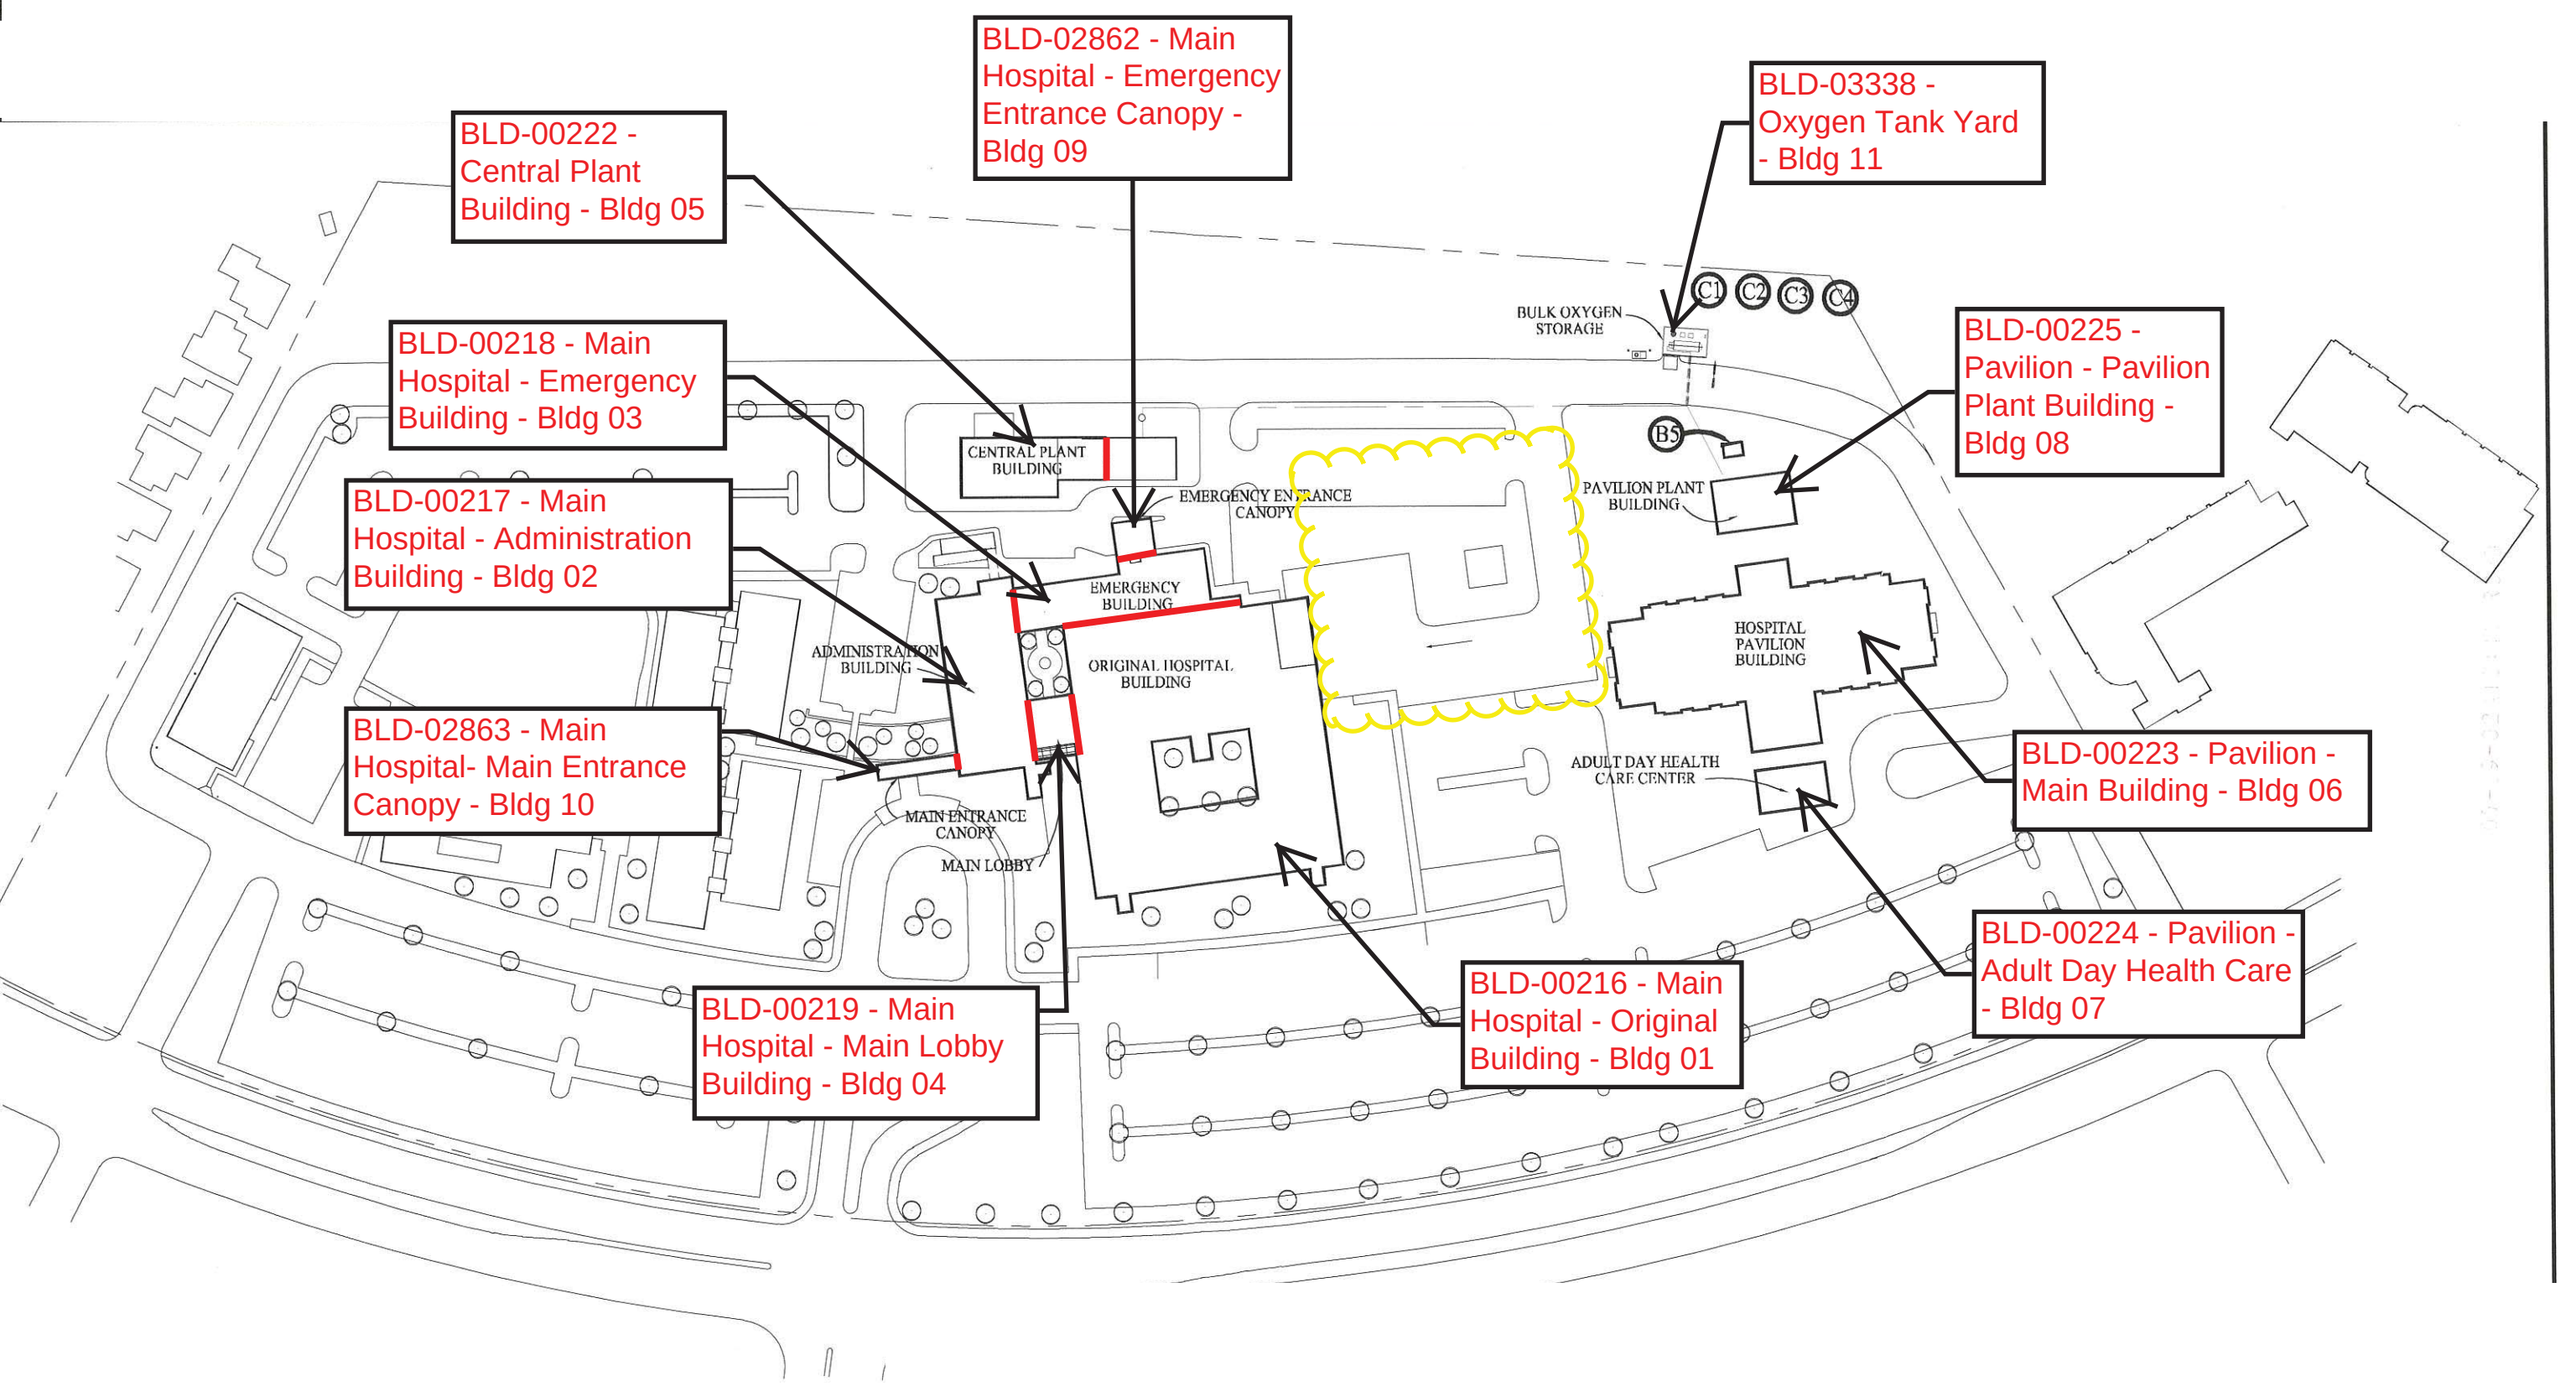

Henry Mayo Newhall Hospital
Facility No. 13333