Temecula Valley Hospital
Facility No. 18167

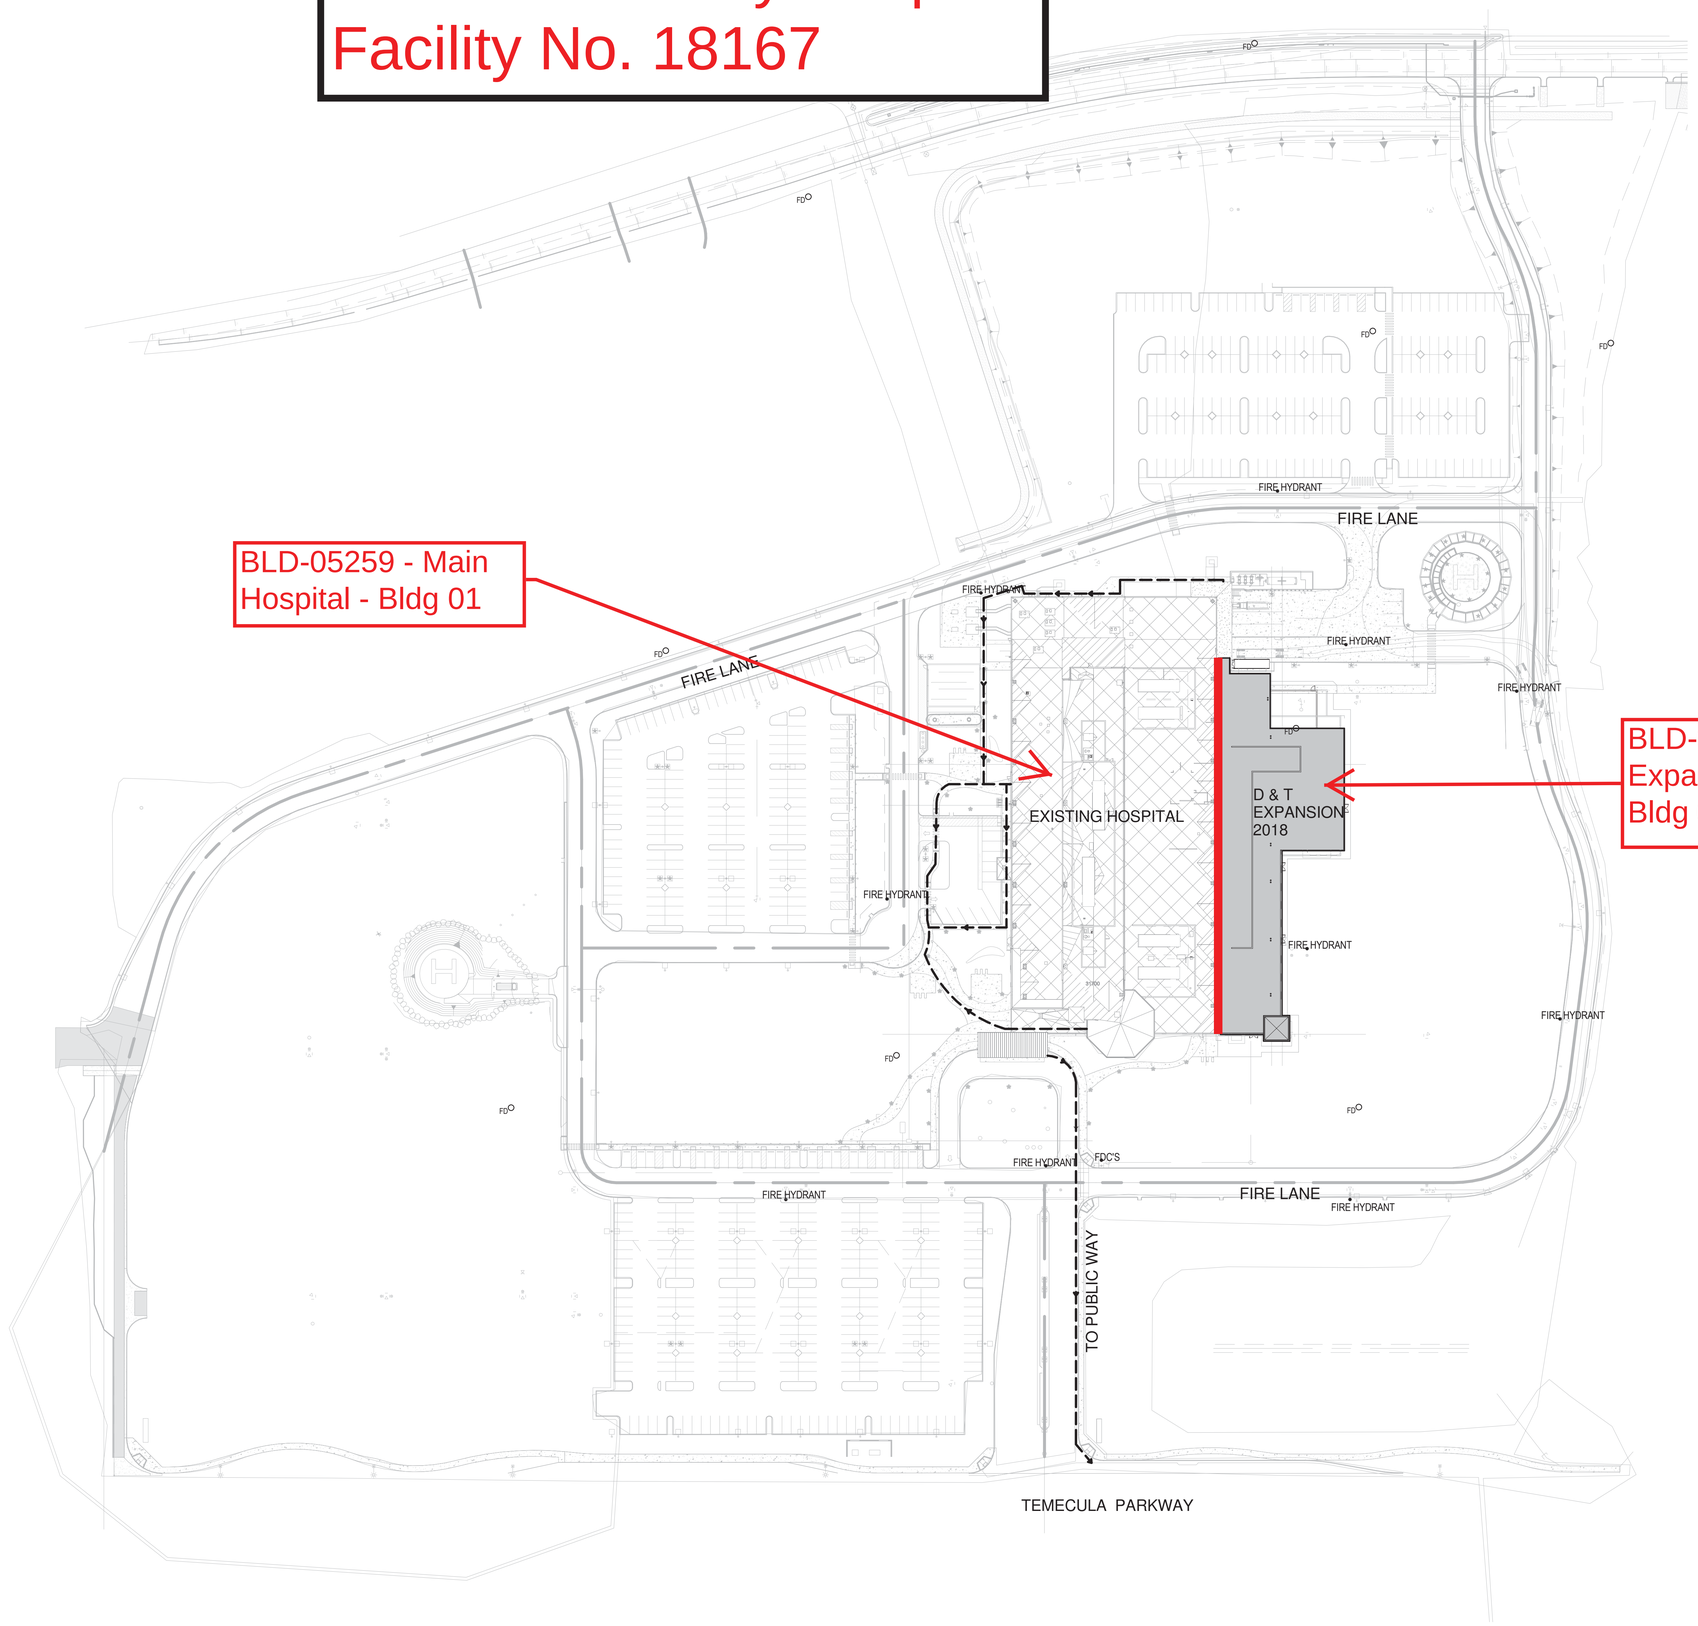

1 SITE PLAN
1" = 60'-0"

HGA
1918 Main Street, Third Floor
Santa Monica, California 90405
Telephone 310.557.7600

STRUCTURAL ENGINEER

BUEHLER & BUEHLER
STRUCTURAL ENGINEERS, INC.
600 Q STREET, SUITE 200
SACRAMENTO, CA 95811
916.443.0303

MECHANICAL/ELECTRICAL/ PLUMBING ENGINEER

FIRM NAME
ADDRESS LINE 1
ADDRESS LINE 2
TELEPHONE

CIVIL ENGINEER

EXCEL ENGINEERING
440 STATE PLACE
ESCONDIDO, CA 92029
760.745.8118

LANDSCAPE ARCHITECT

INTERIOR ARCHITECT

UHS
Universal Health Services, Inc.
Temecula Valley HOSPITAL

FIRST FLOOR EXPANSION

TEMECULA VALLEY HOSPITAL
31700 TEMECULA PARKWAY
TEMECULA, CA 92592

I HEREBY CERTIFY THAT THIS PLAN, SPECIFICATION, OR REPORT WAS PREPARED BY ME OR UNDER MY DIRECT SUPERVISION AND THAT I AM A DULY LICENSED ARCHITECT UNDER THE LAWS OF THE STATE OF CALIFORNIA.

NOT FOR CONSTRUCTION

NAME:
DATE: AUGUST 18, 2016
REGISTRATION NUMBER:

NO	DESCRIPTION	DATE

ISSUANCE HISTORY - THIS SHEET

HGA NO: 3113-005-00

ARCHITECTURAL SITE PLAN

DATE: AUGUST 18, 2016

ARCH PRELIM PACKAGE

A040

AMMEL, GREEN AND ABRAHAMSON, INC.

8/24/2016 5:35:21 PM C:\Users\STONYW\Documents\Revit Local Files\A16-UHS TEMECULA-3113-005_09_ARCH_stonyw.rvt