BLD-04955 - Main Building - Bldg 01

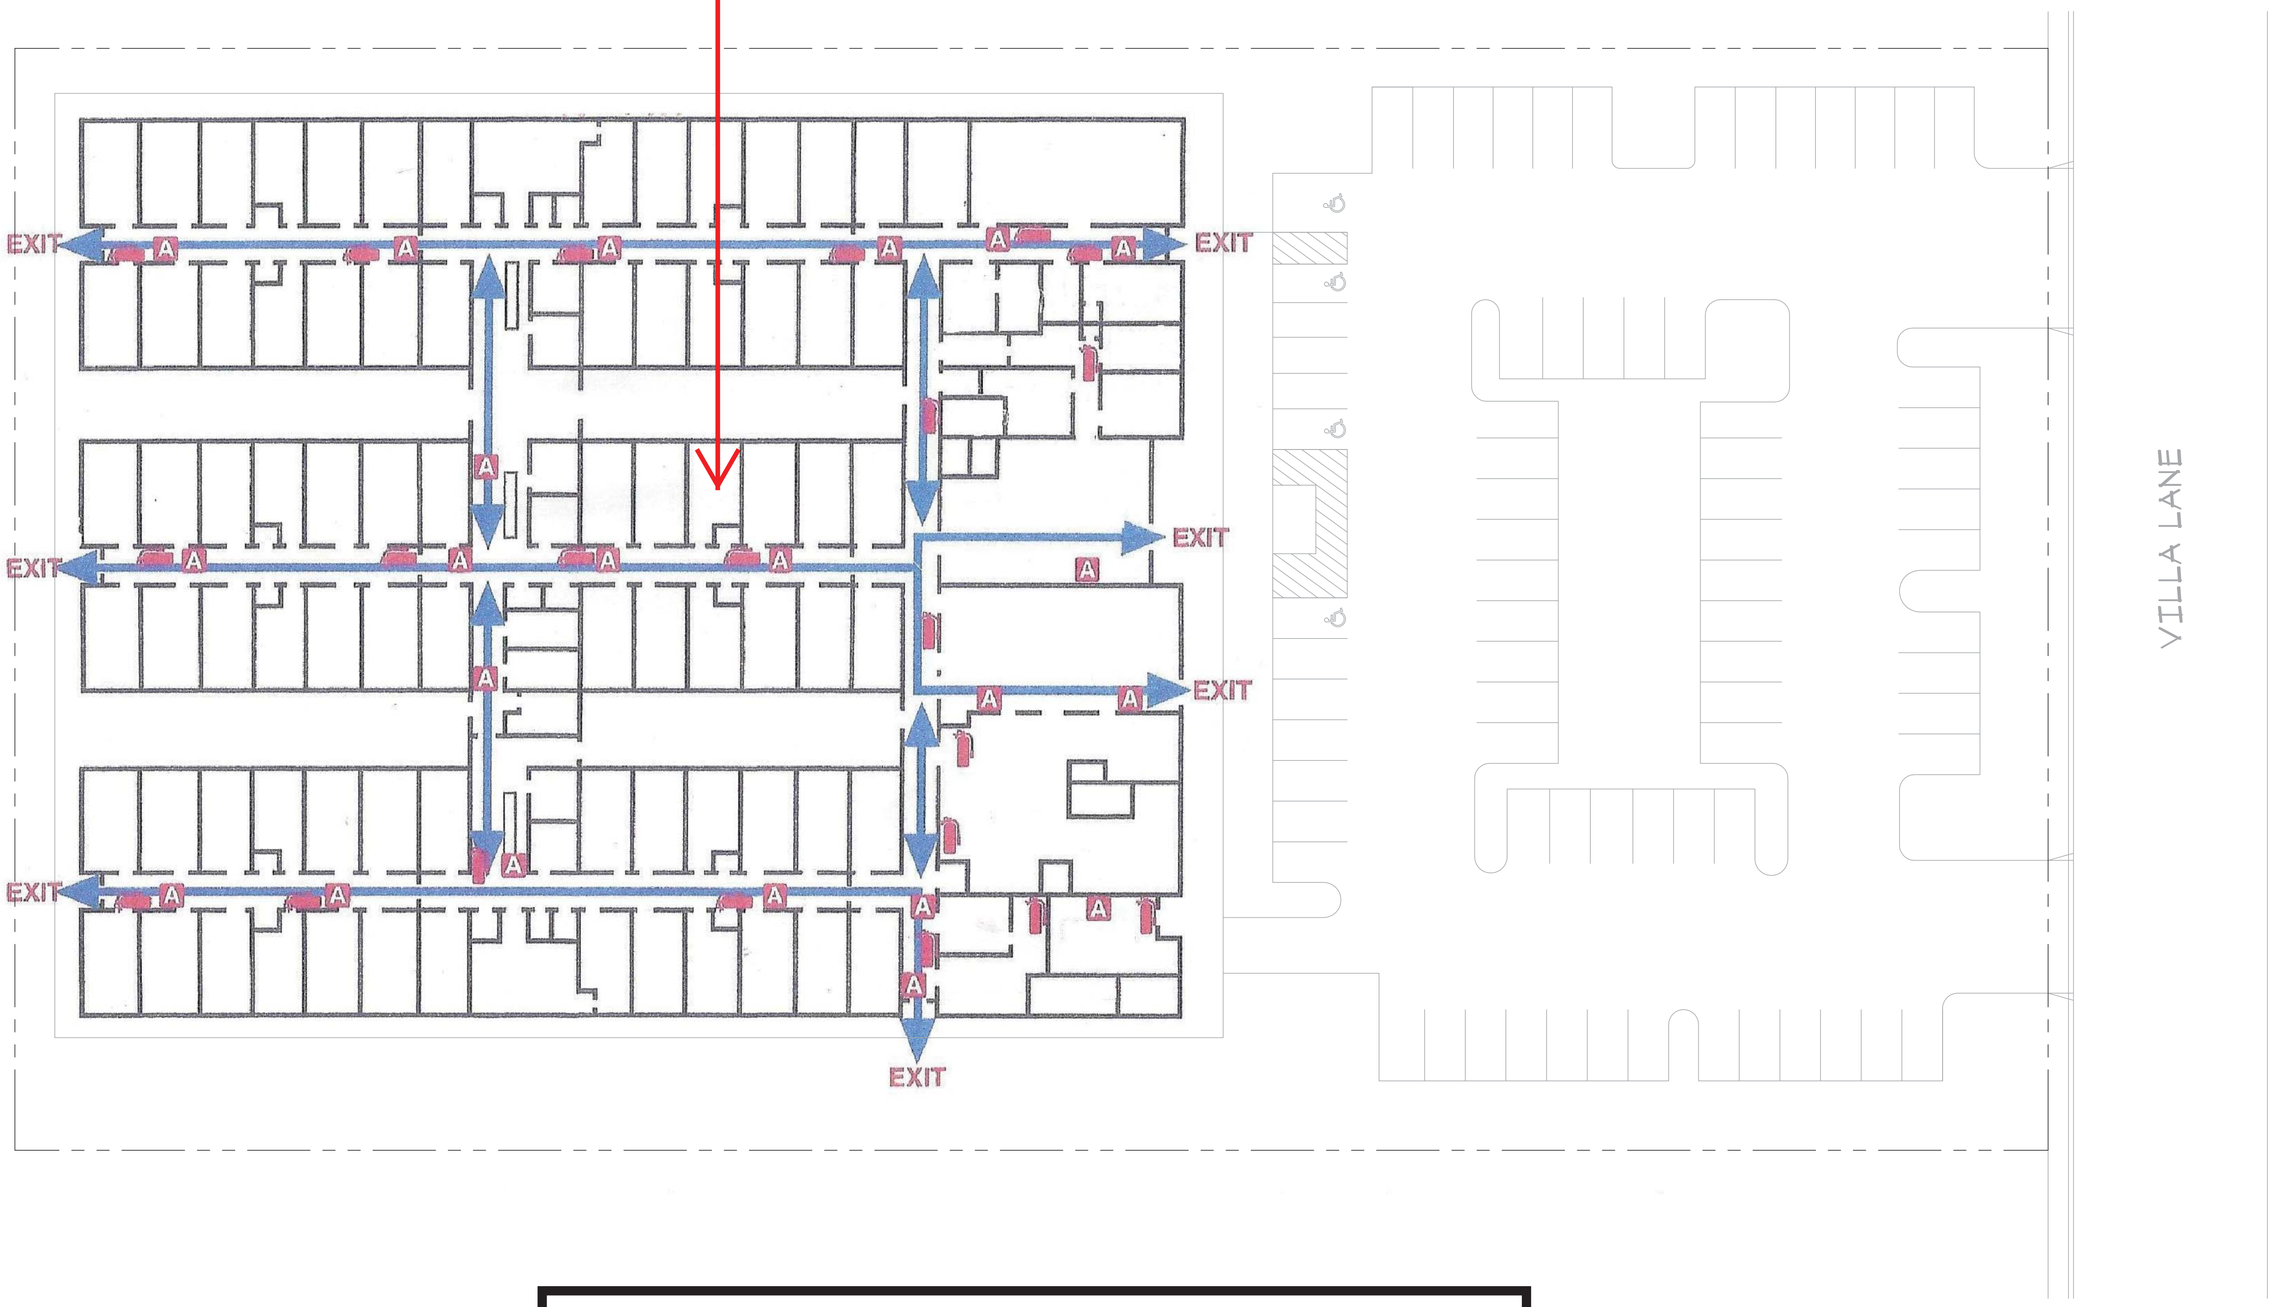

Napa Valley Care Center
Facility No. 25194

0 10' 20' 40'
1" = 20'-0"

NAPA VALLEY CARE CENTER SITE PLAN