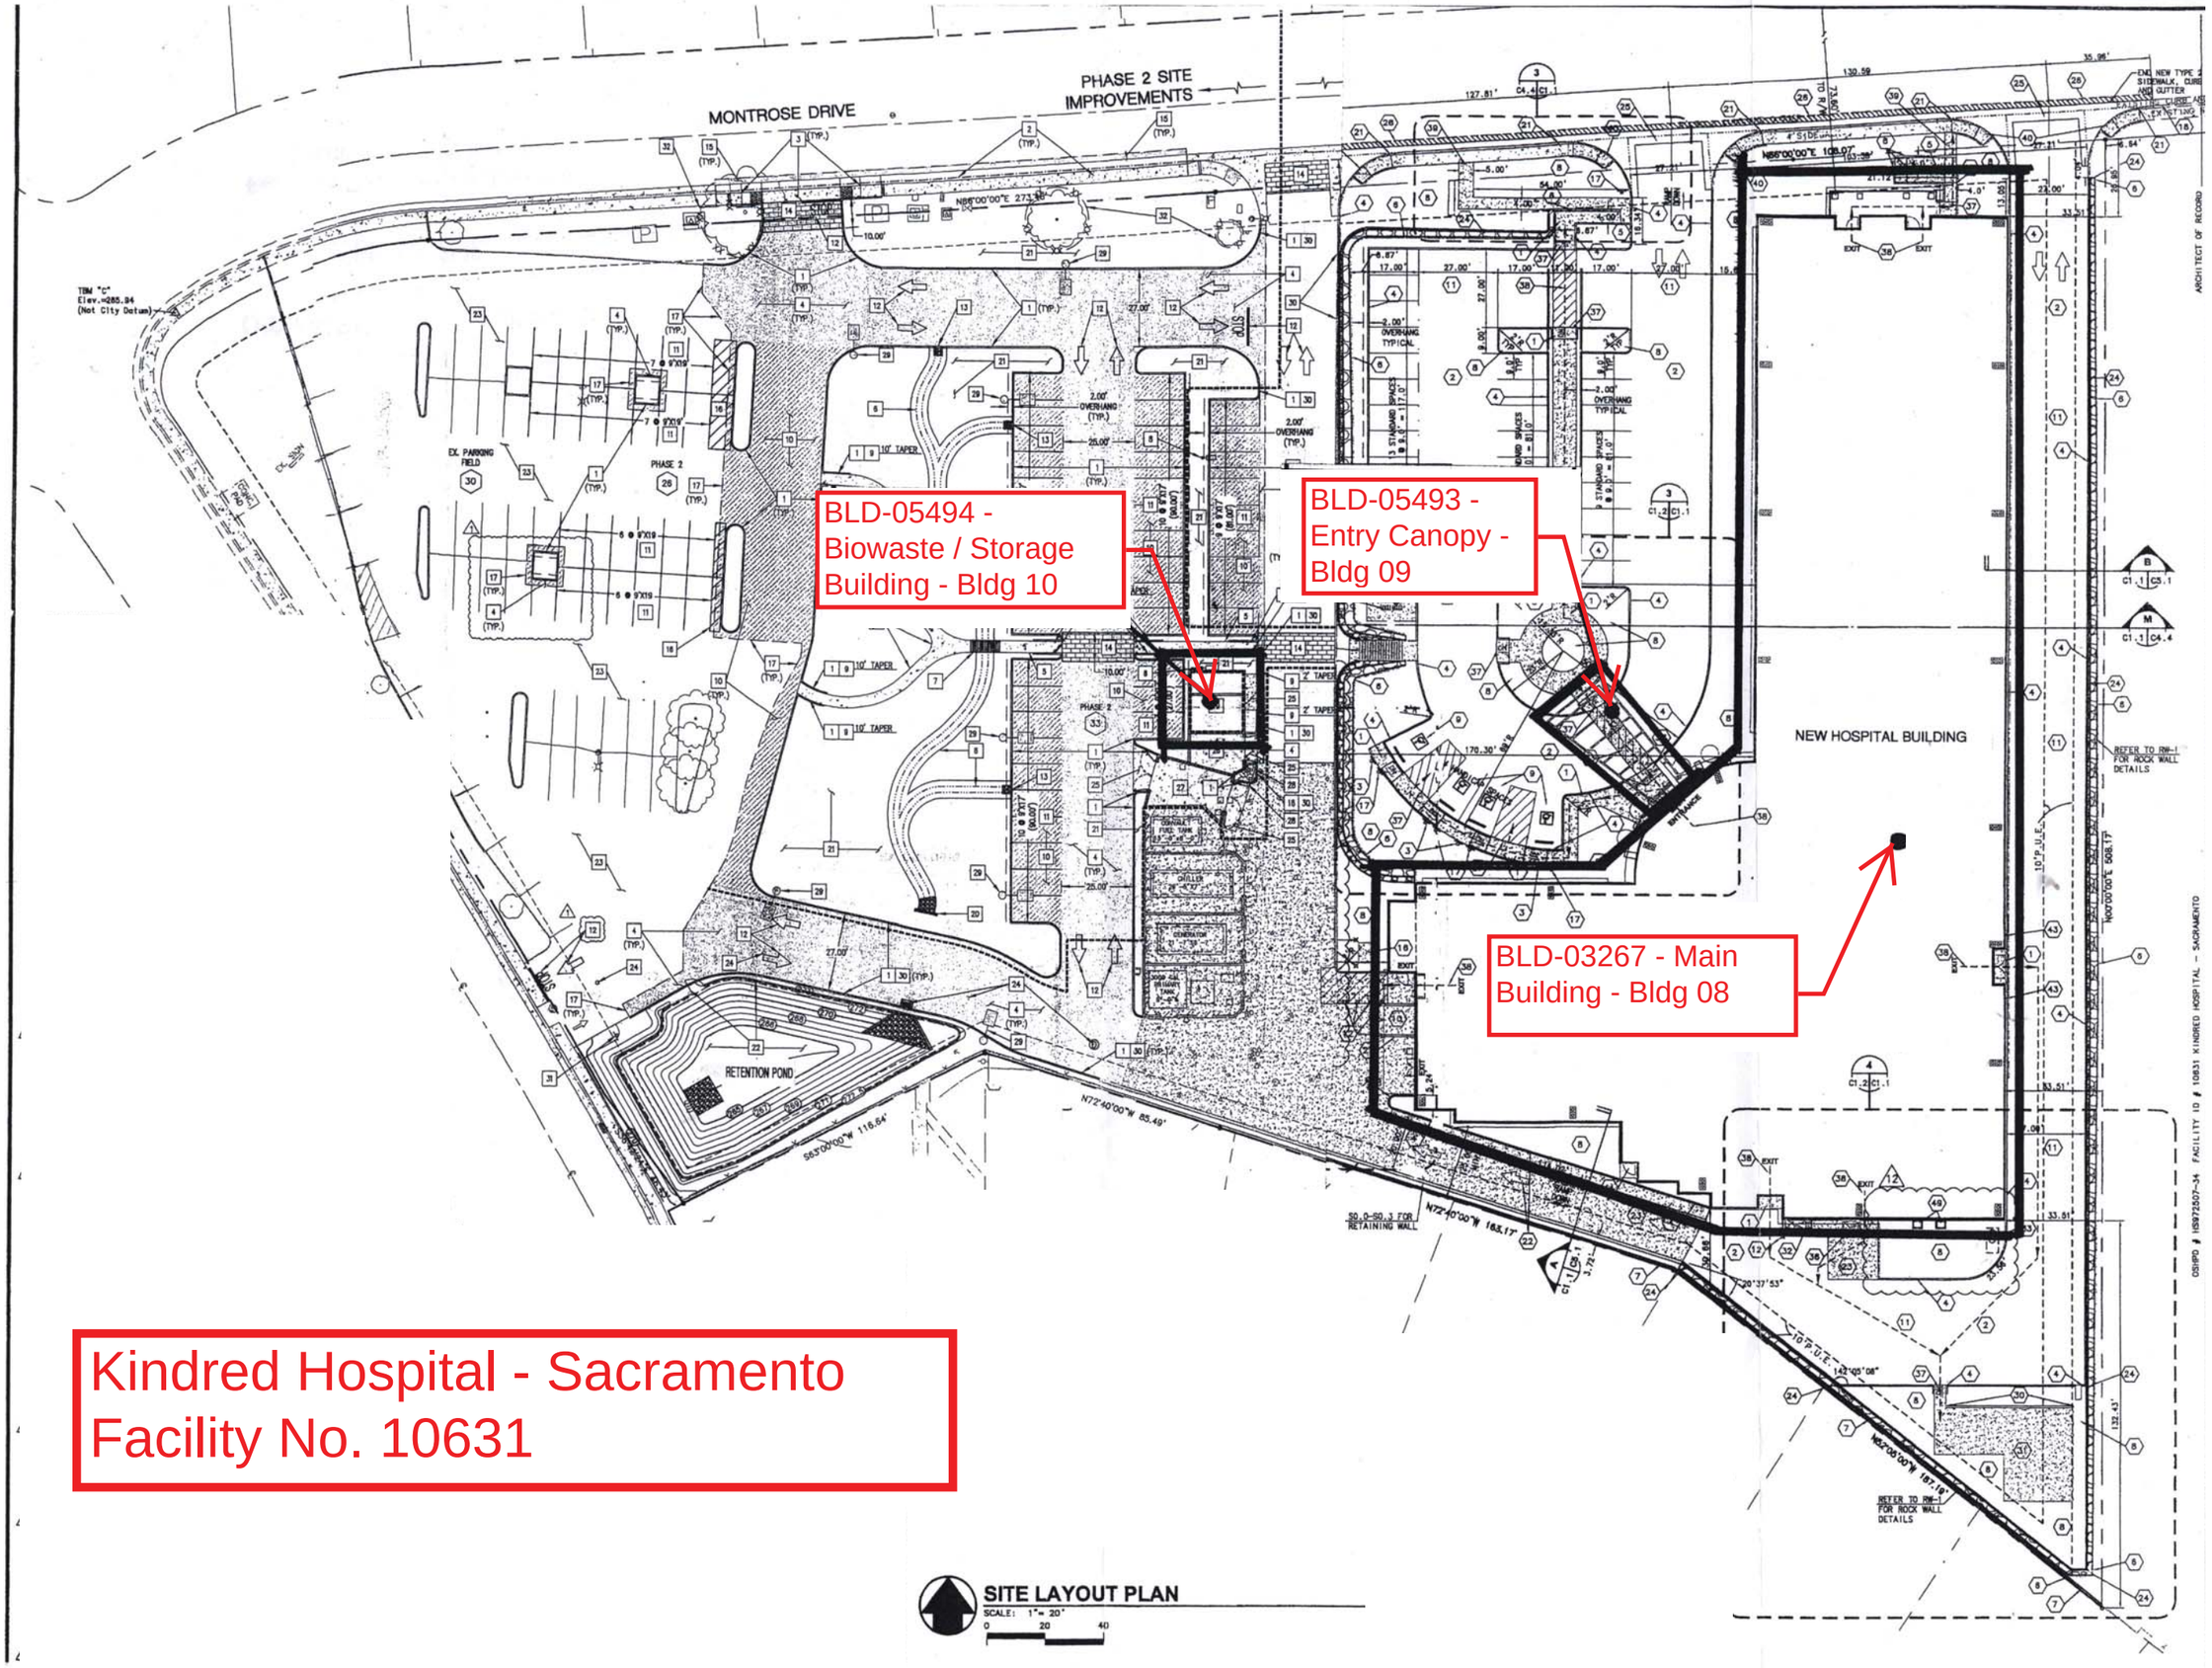

Kindred Hospital - Sacramento
Facility No. 10631