Acadia Healthcare Psychiatric Hospital
Facility No. 16385

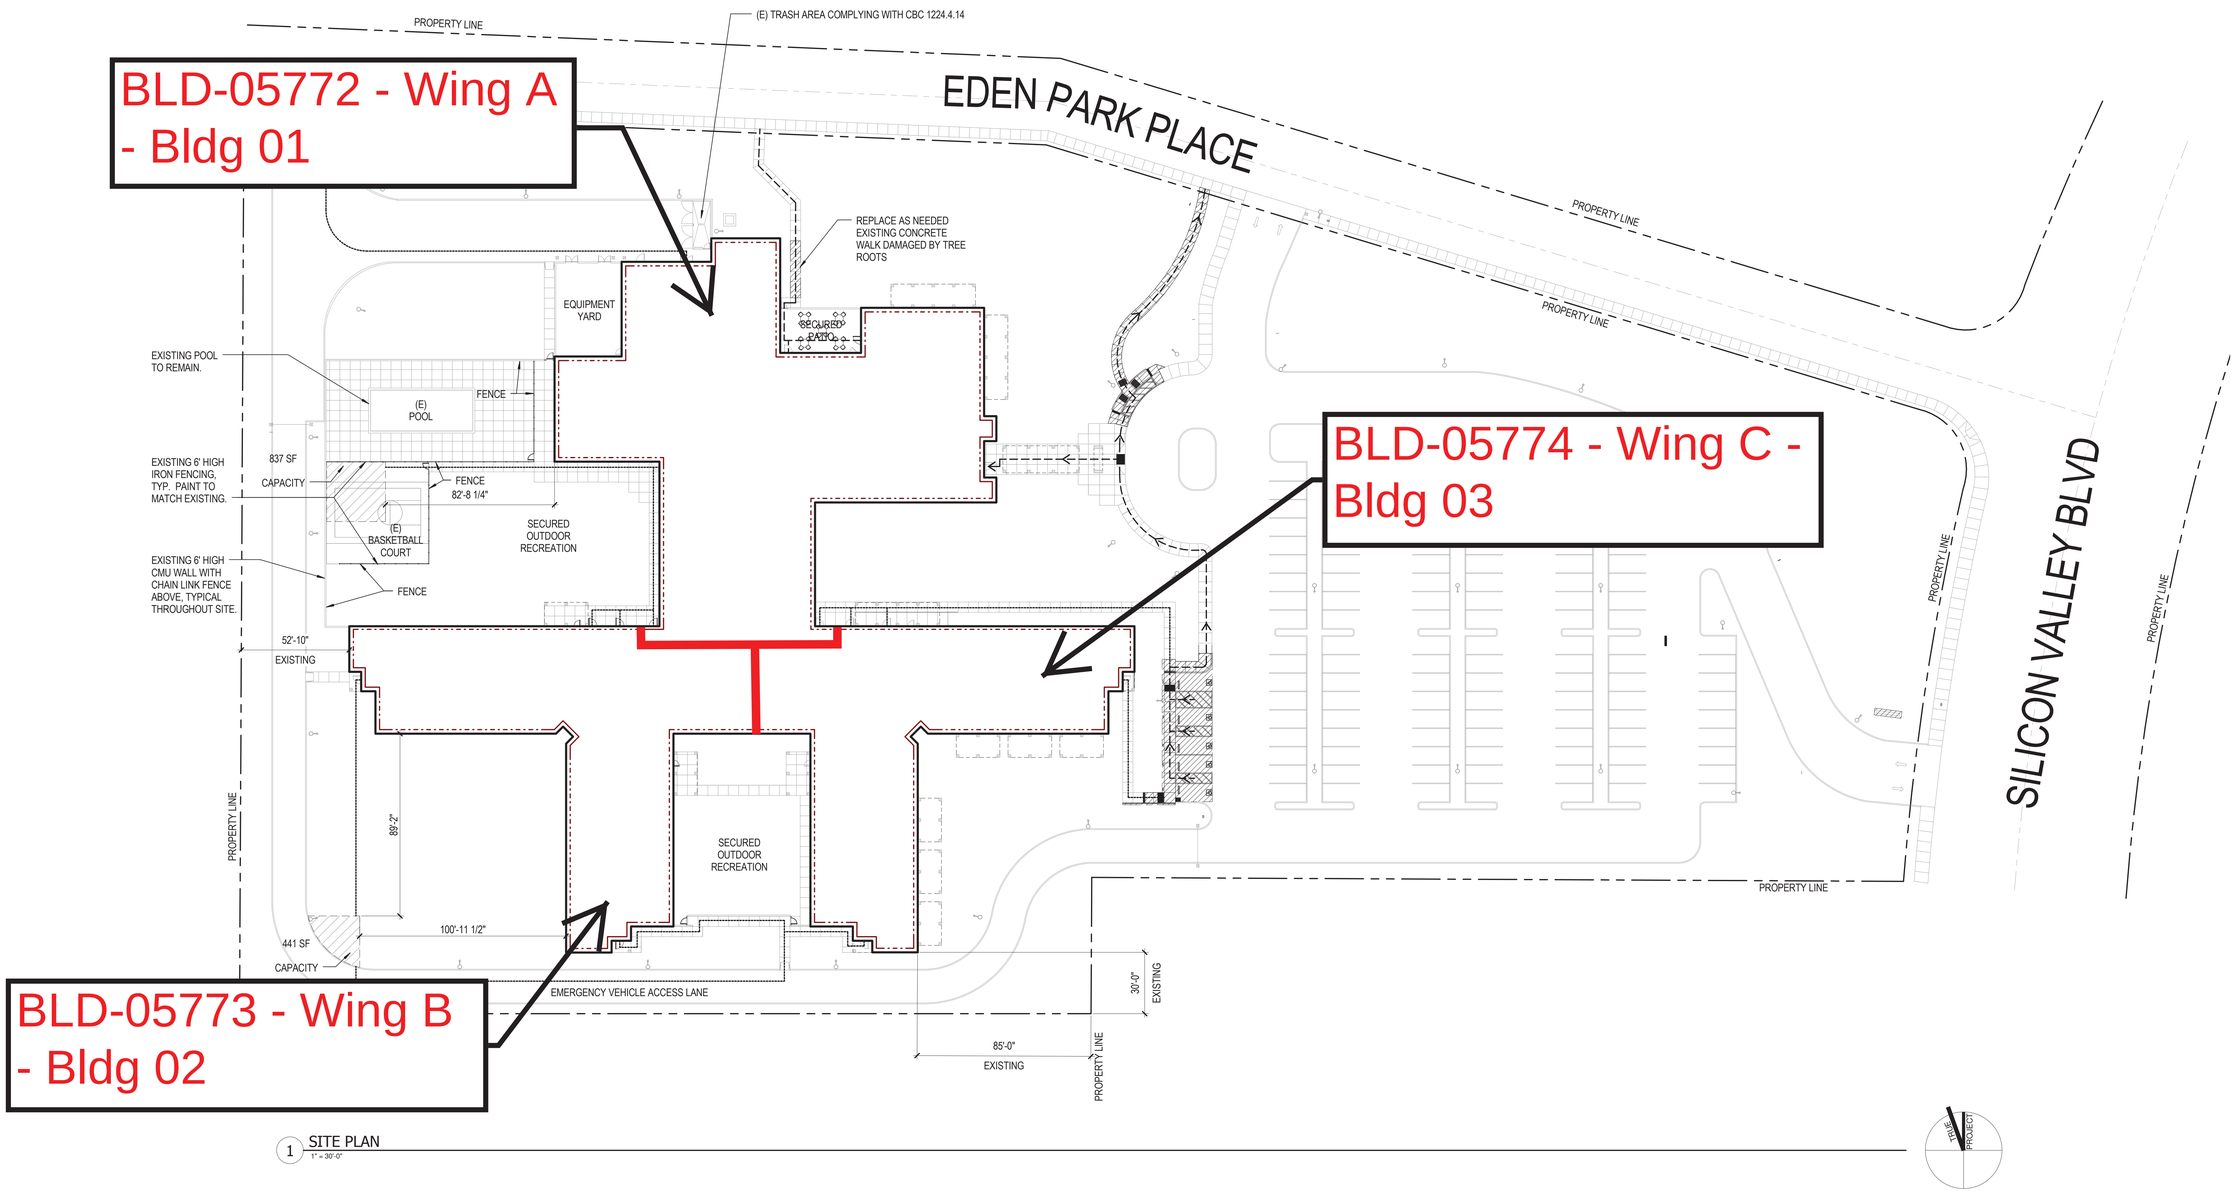

1 SITE PLAN
1" = 30'-0"