Healdsburg Senior Living Community
Facility No. 21039

BLD-04261 - Main Building - Bldg 01

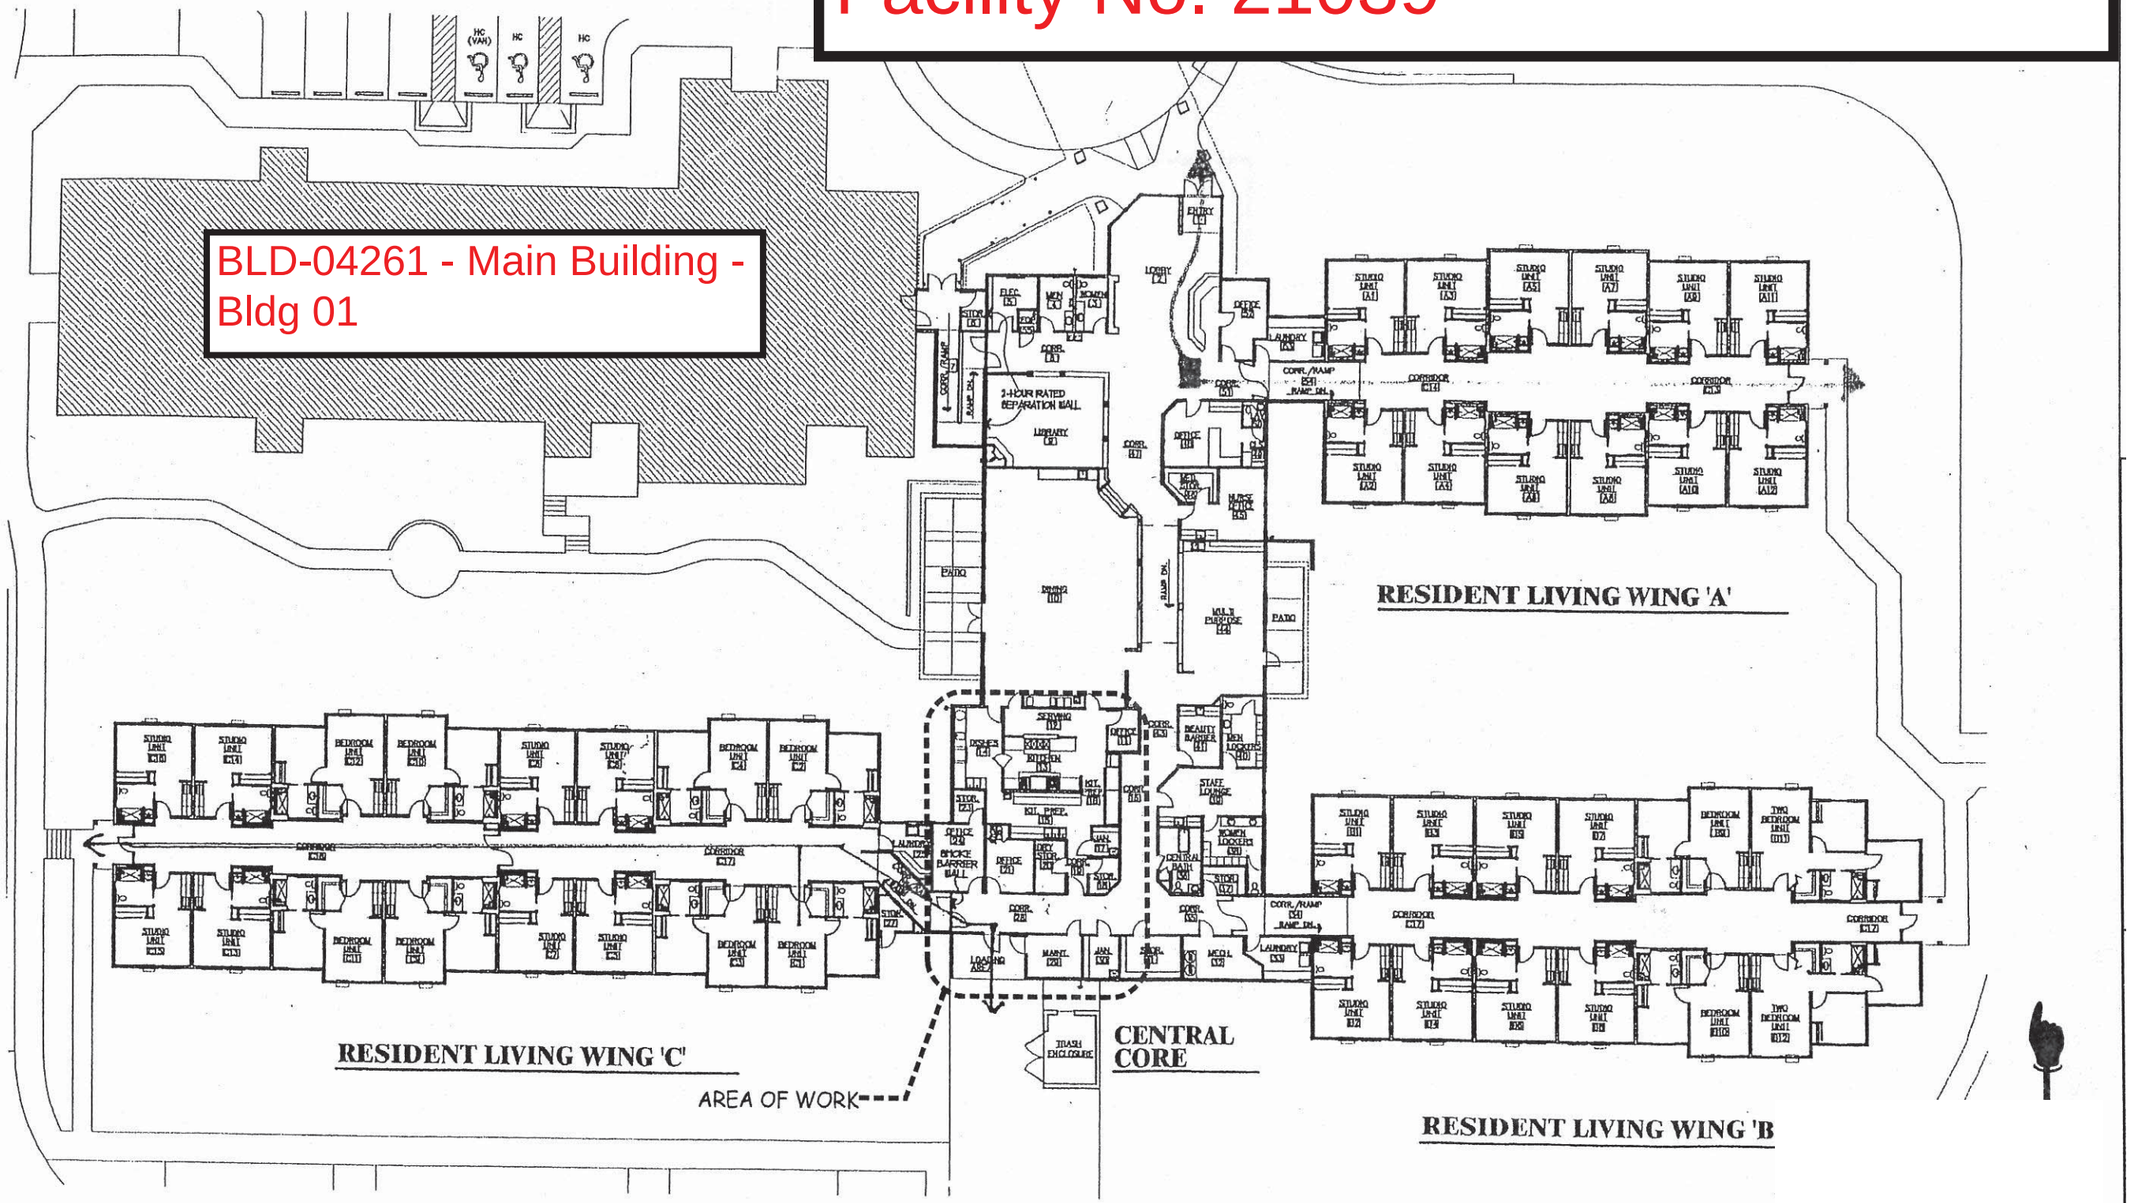

ASSISTED LIVING FACILITY FLOOR PLAN

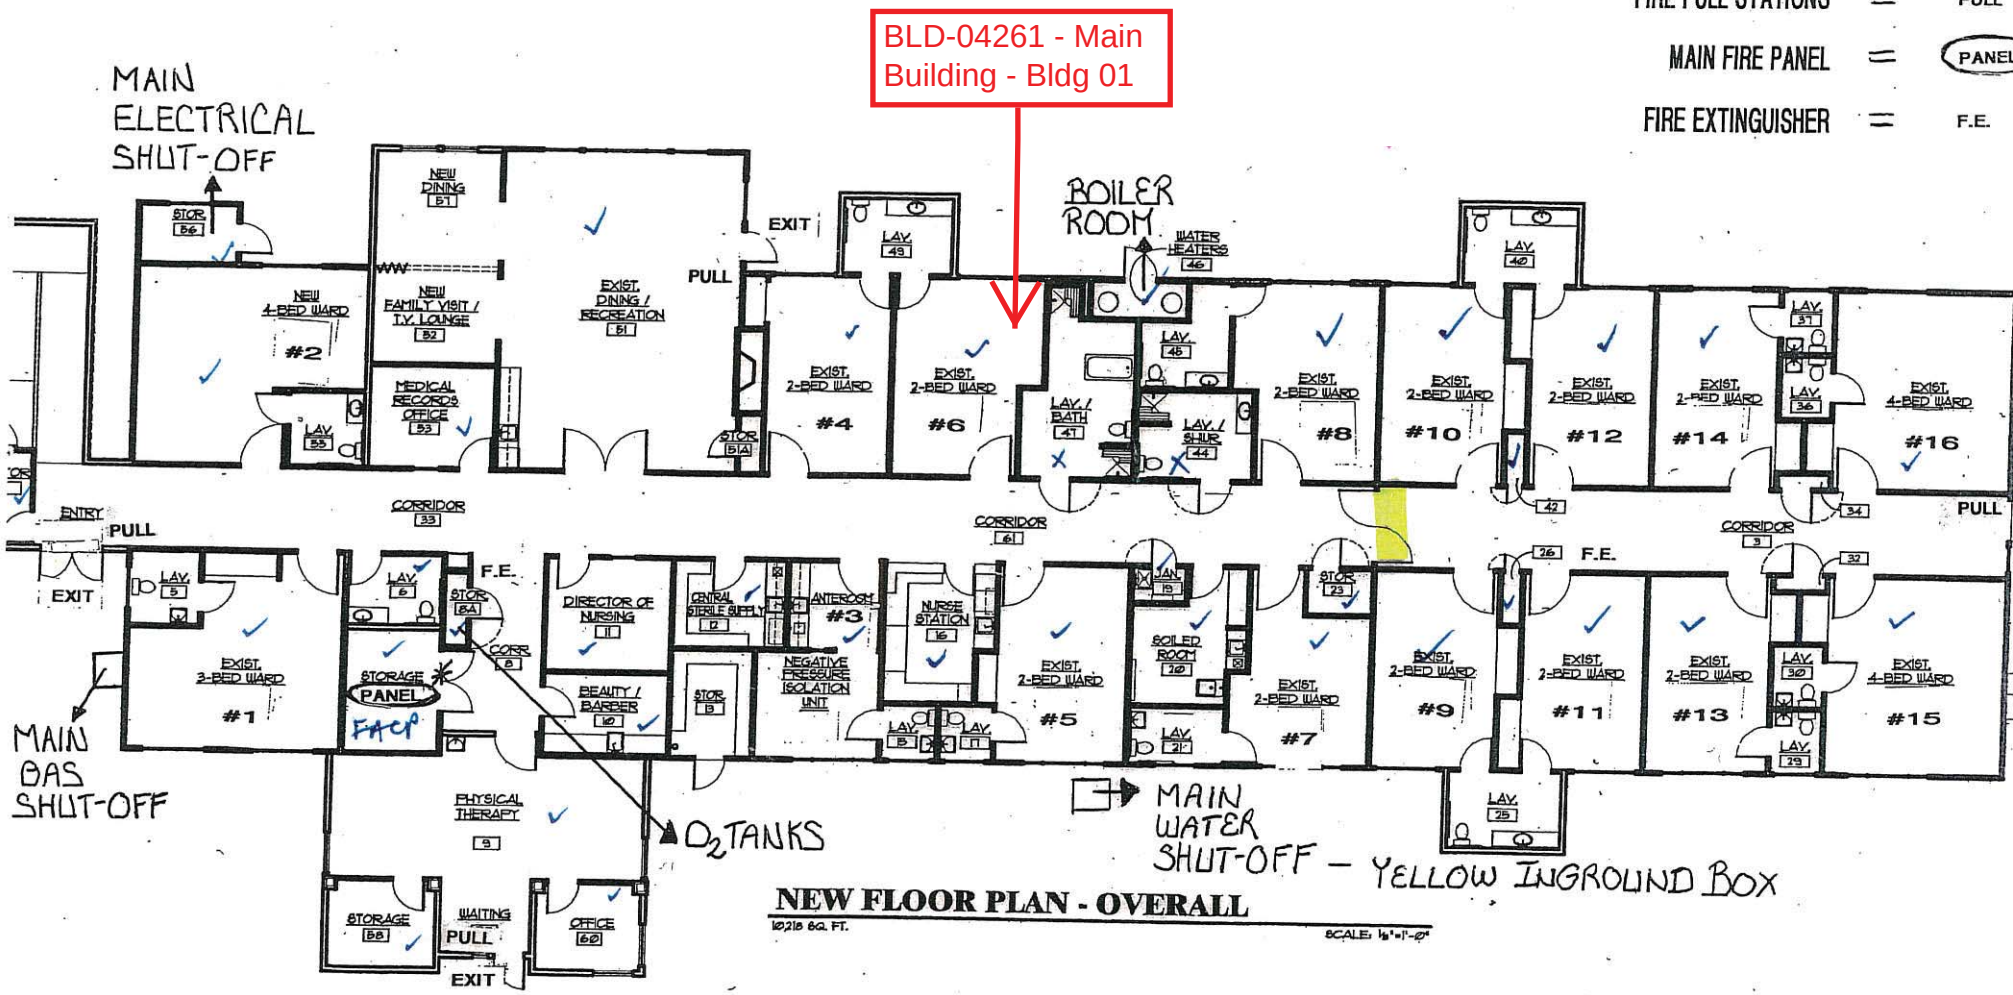

HEALDSBURG SENIOR LIVING COMMUNITY
Facility No. 21039