EMPRES POST ACUTE REHABILITATION
Facility No. 21077

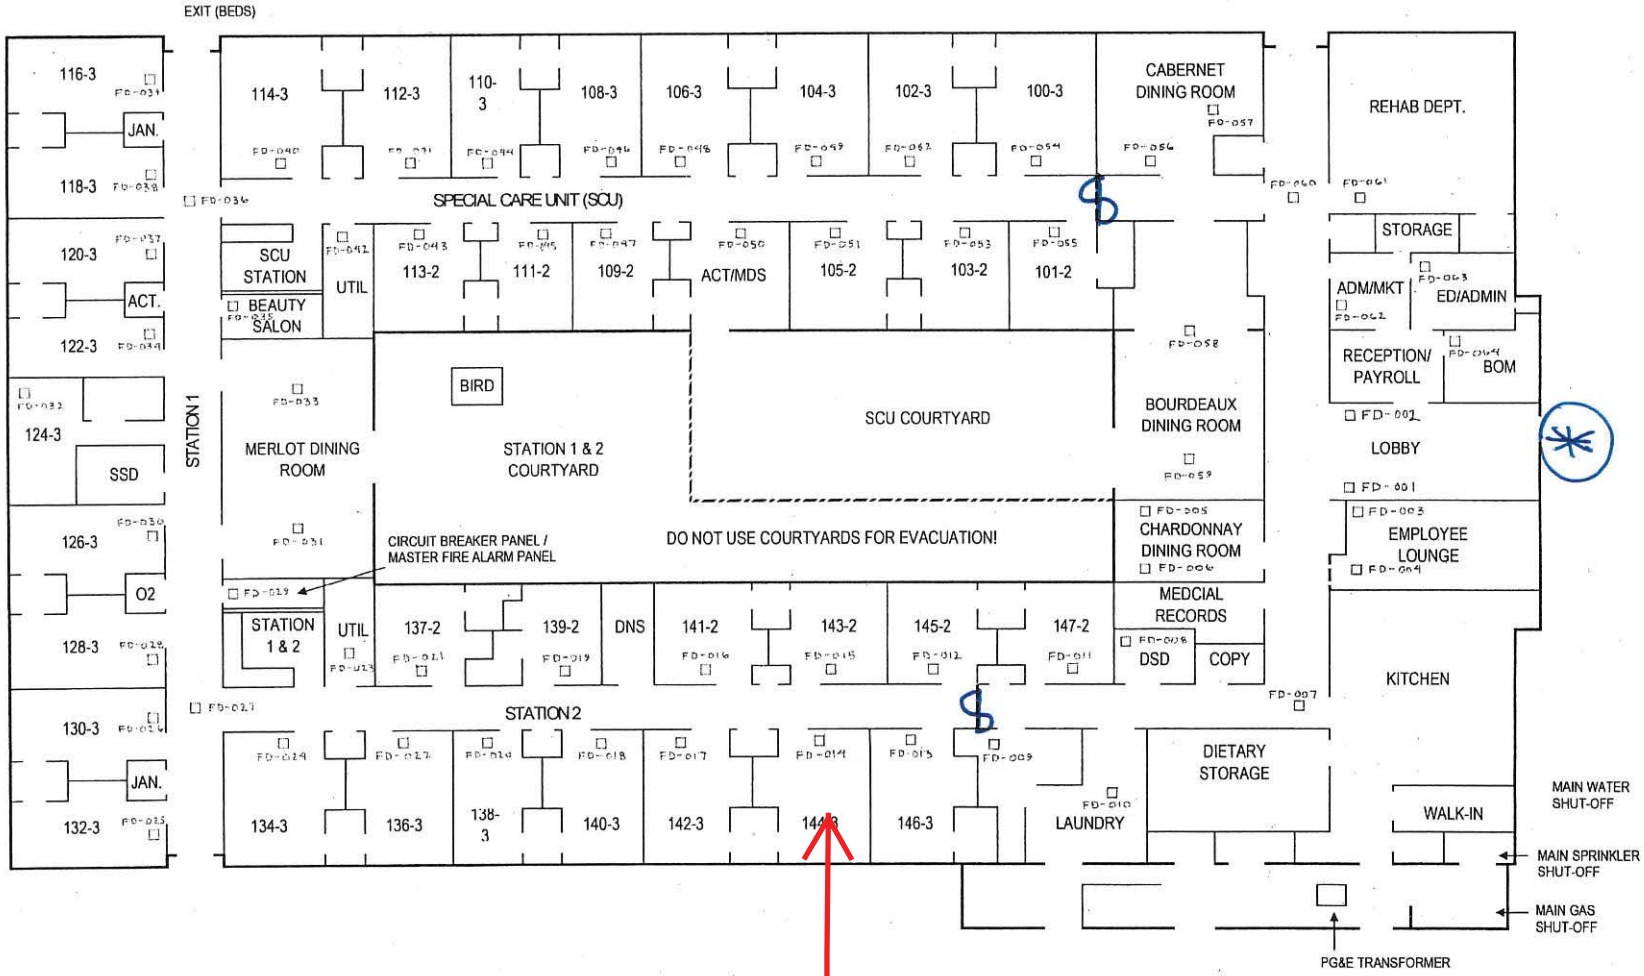

BLD-04272 - Main Building - Bldg 01

2 smoke compartments.