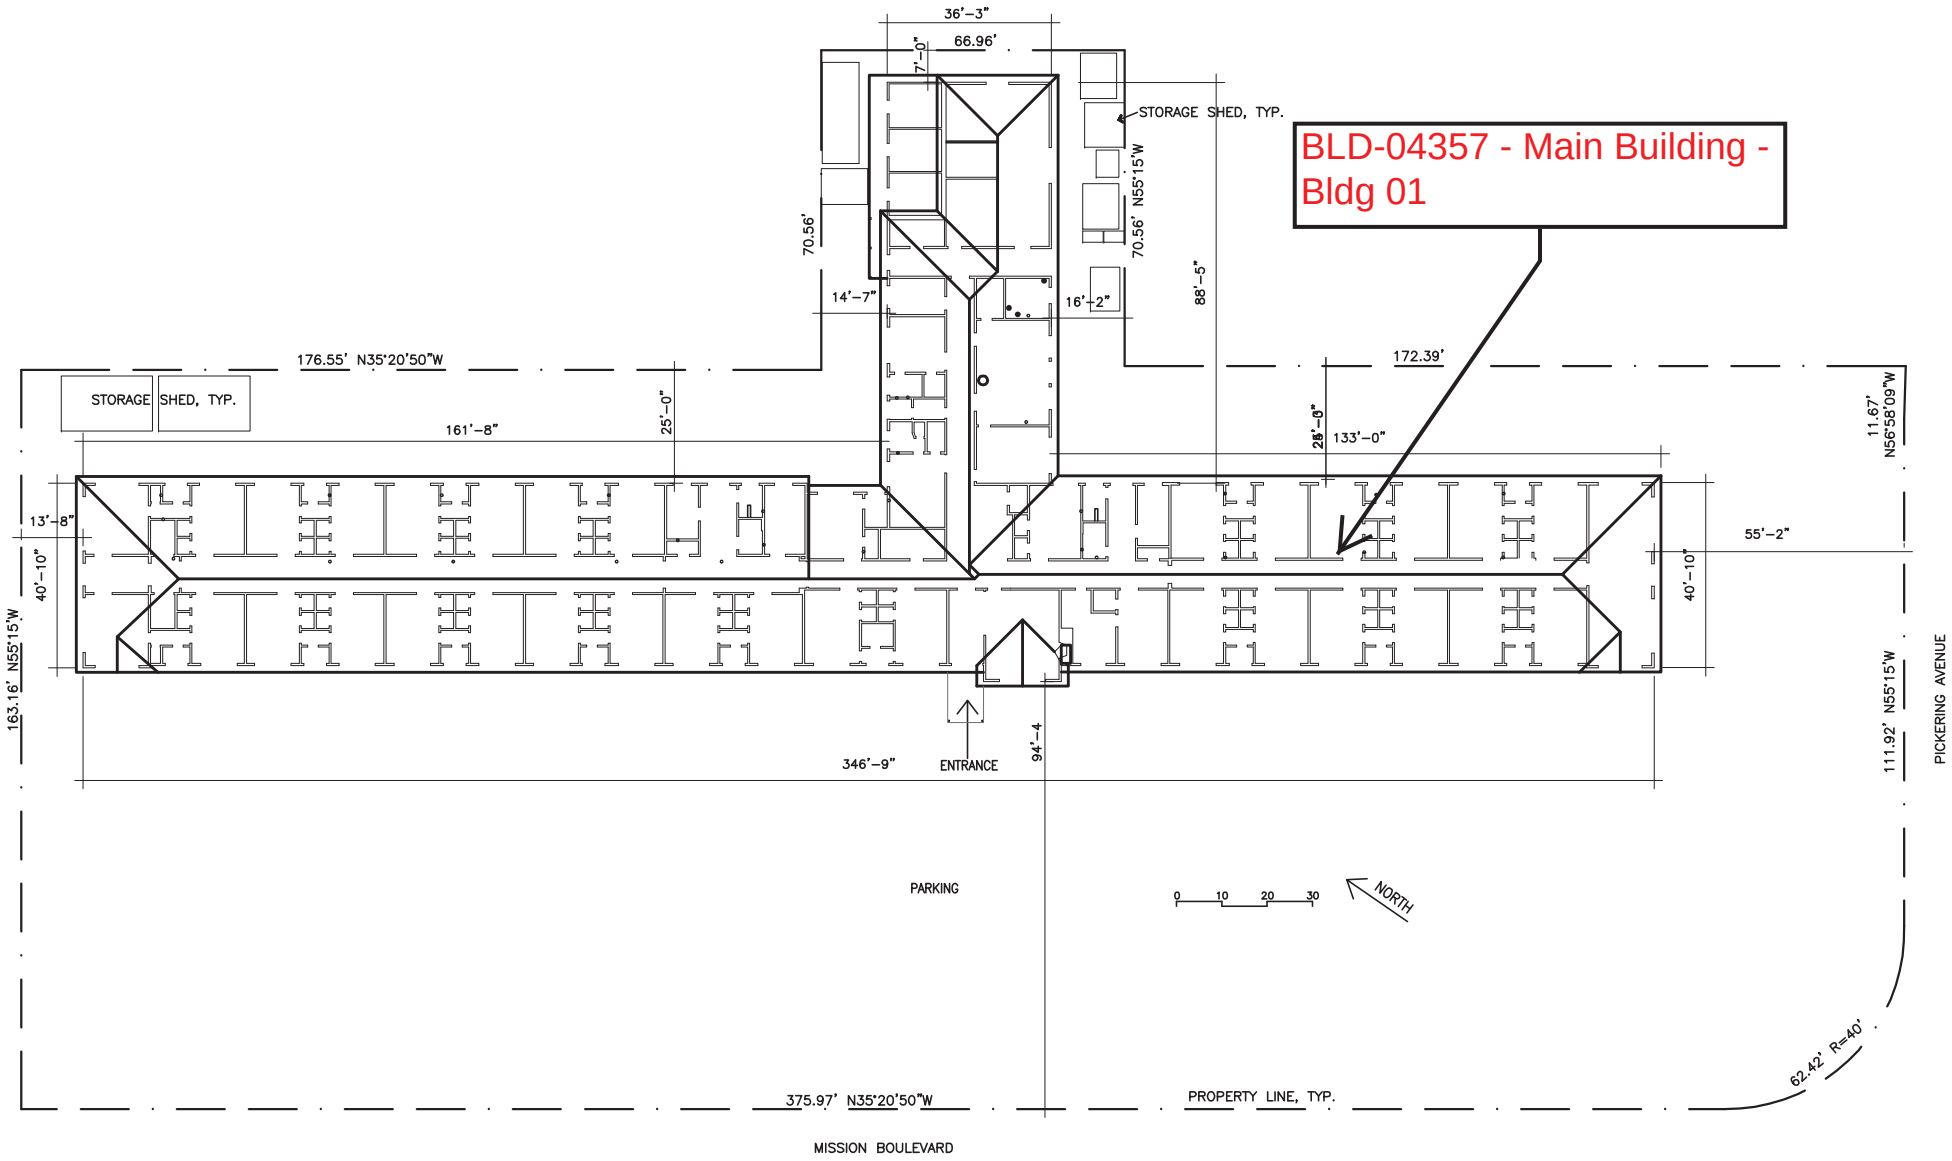

Hillside Senior Care Facility No. 21323