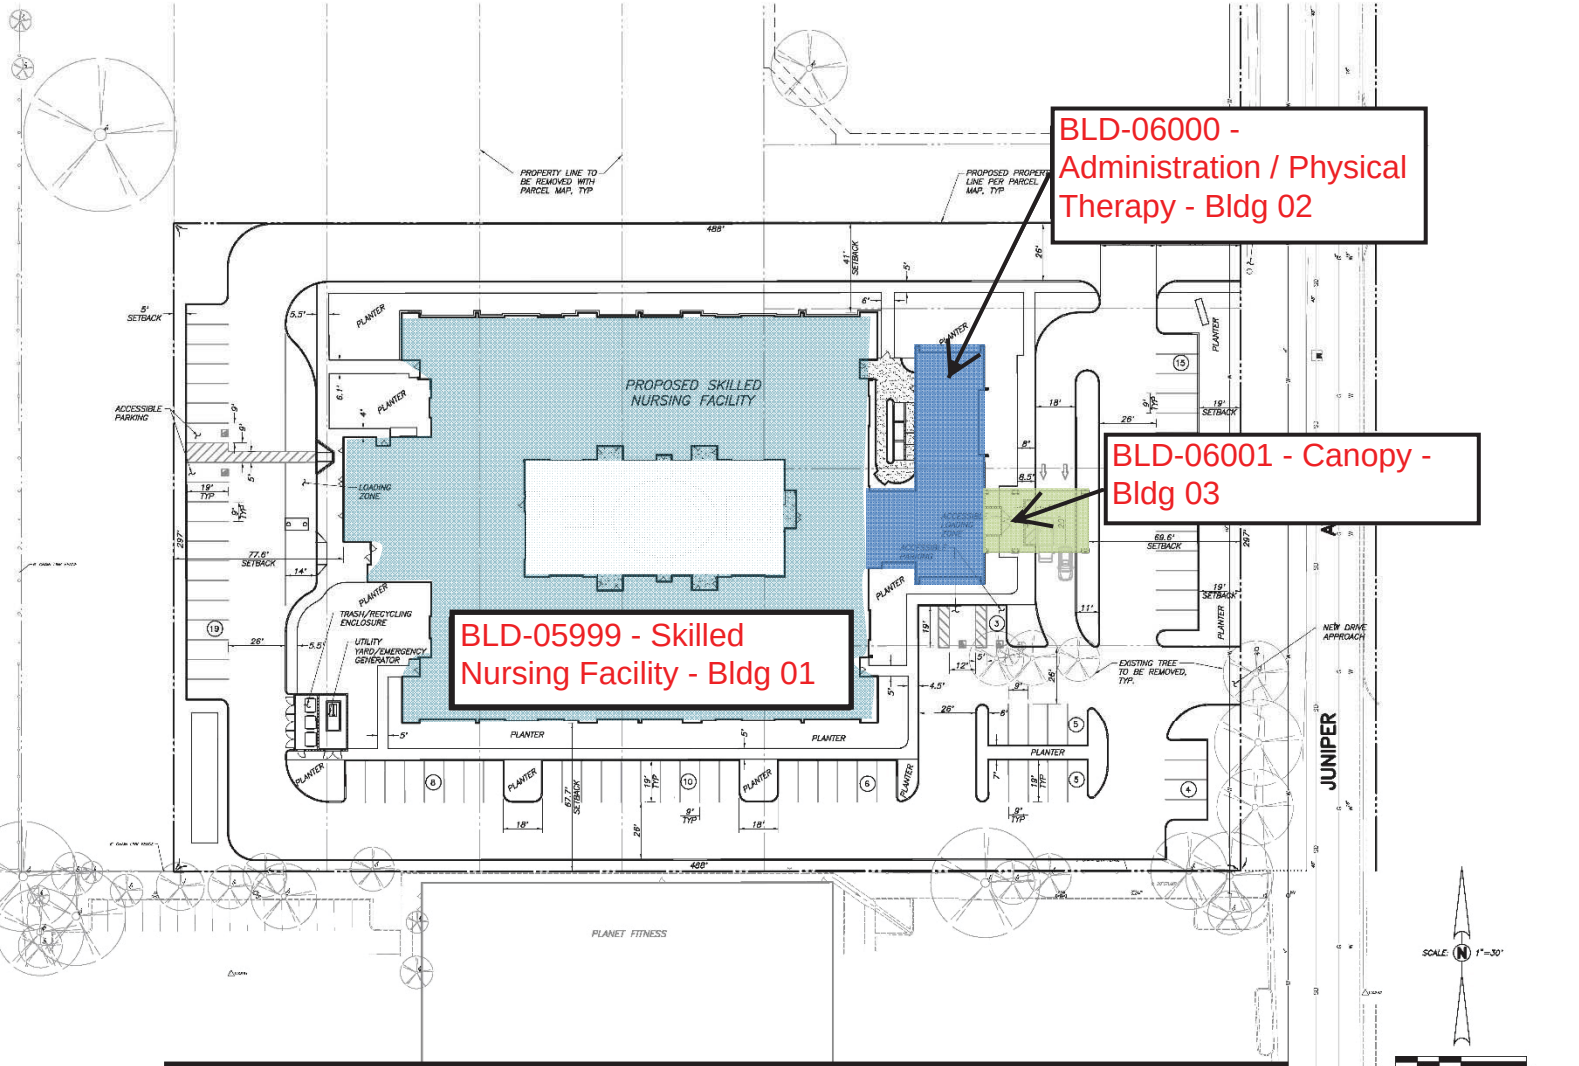

Granite Skilled Nursing Facility – Fontana Facility No. 28304